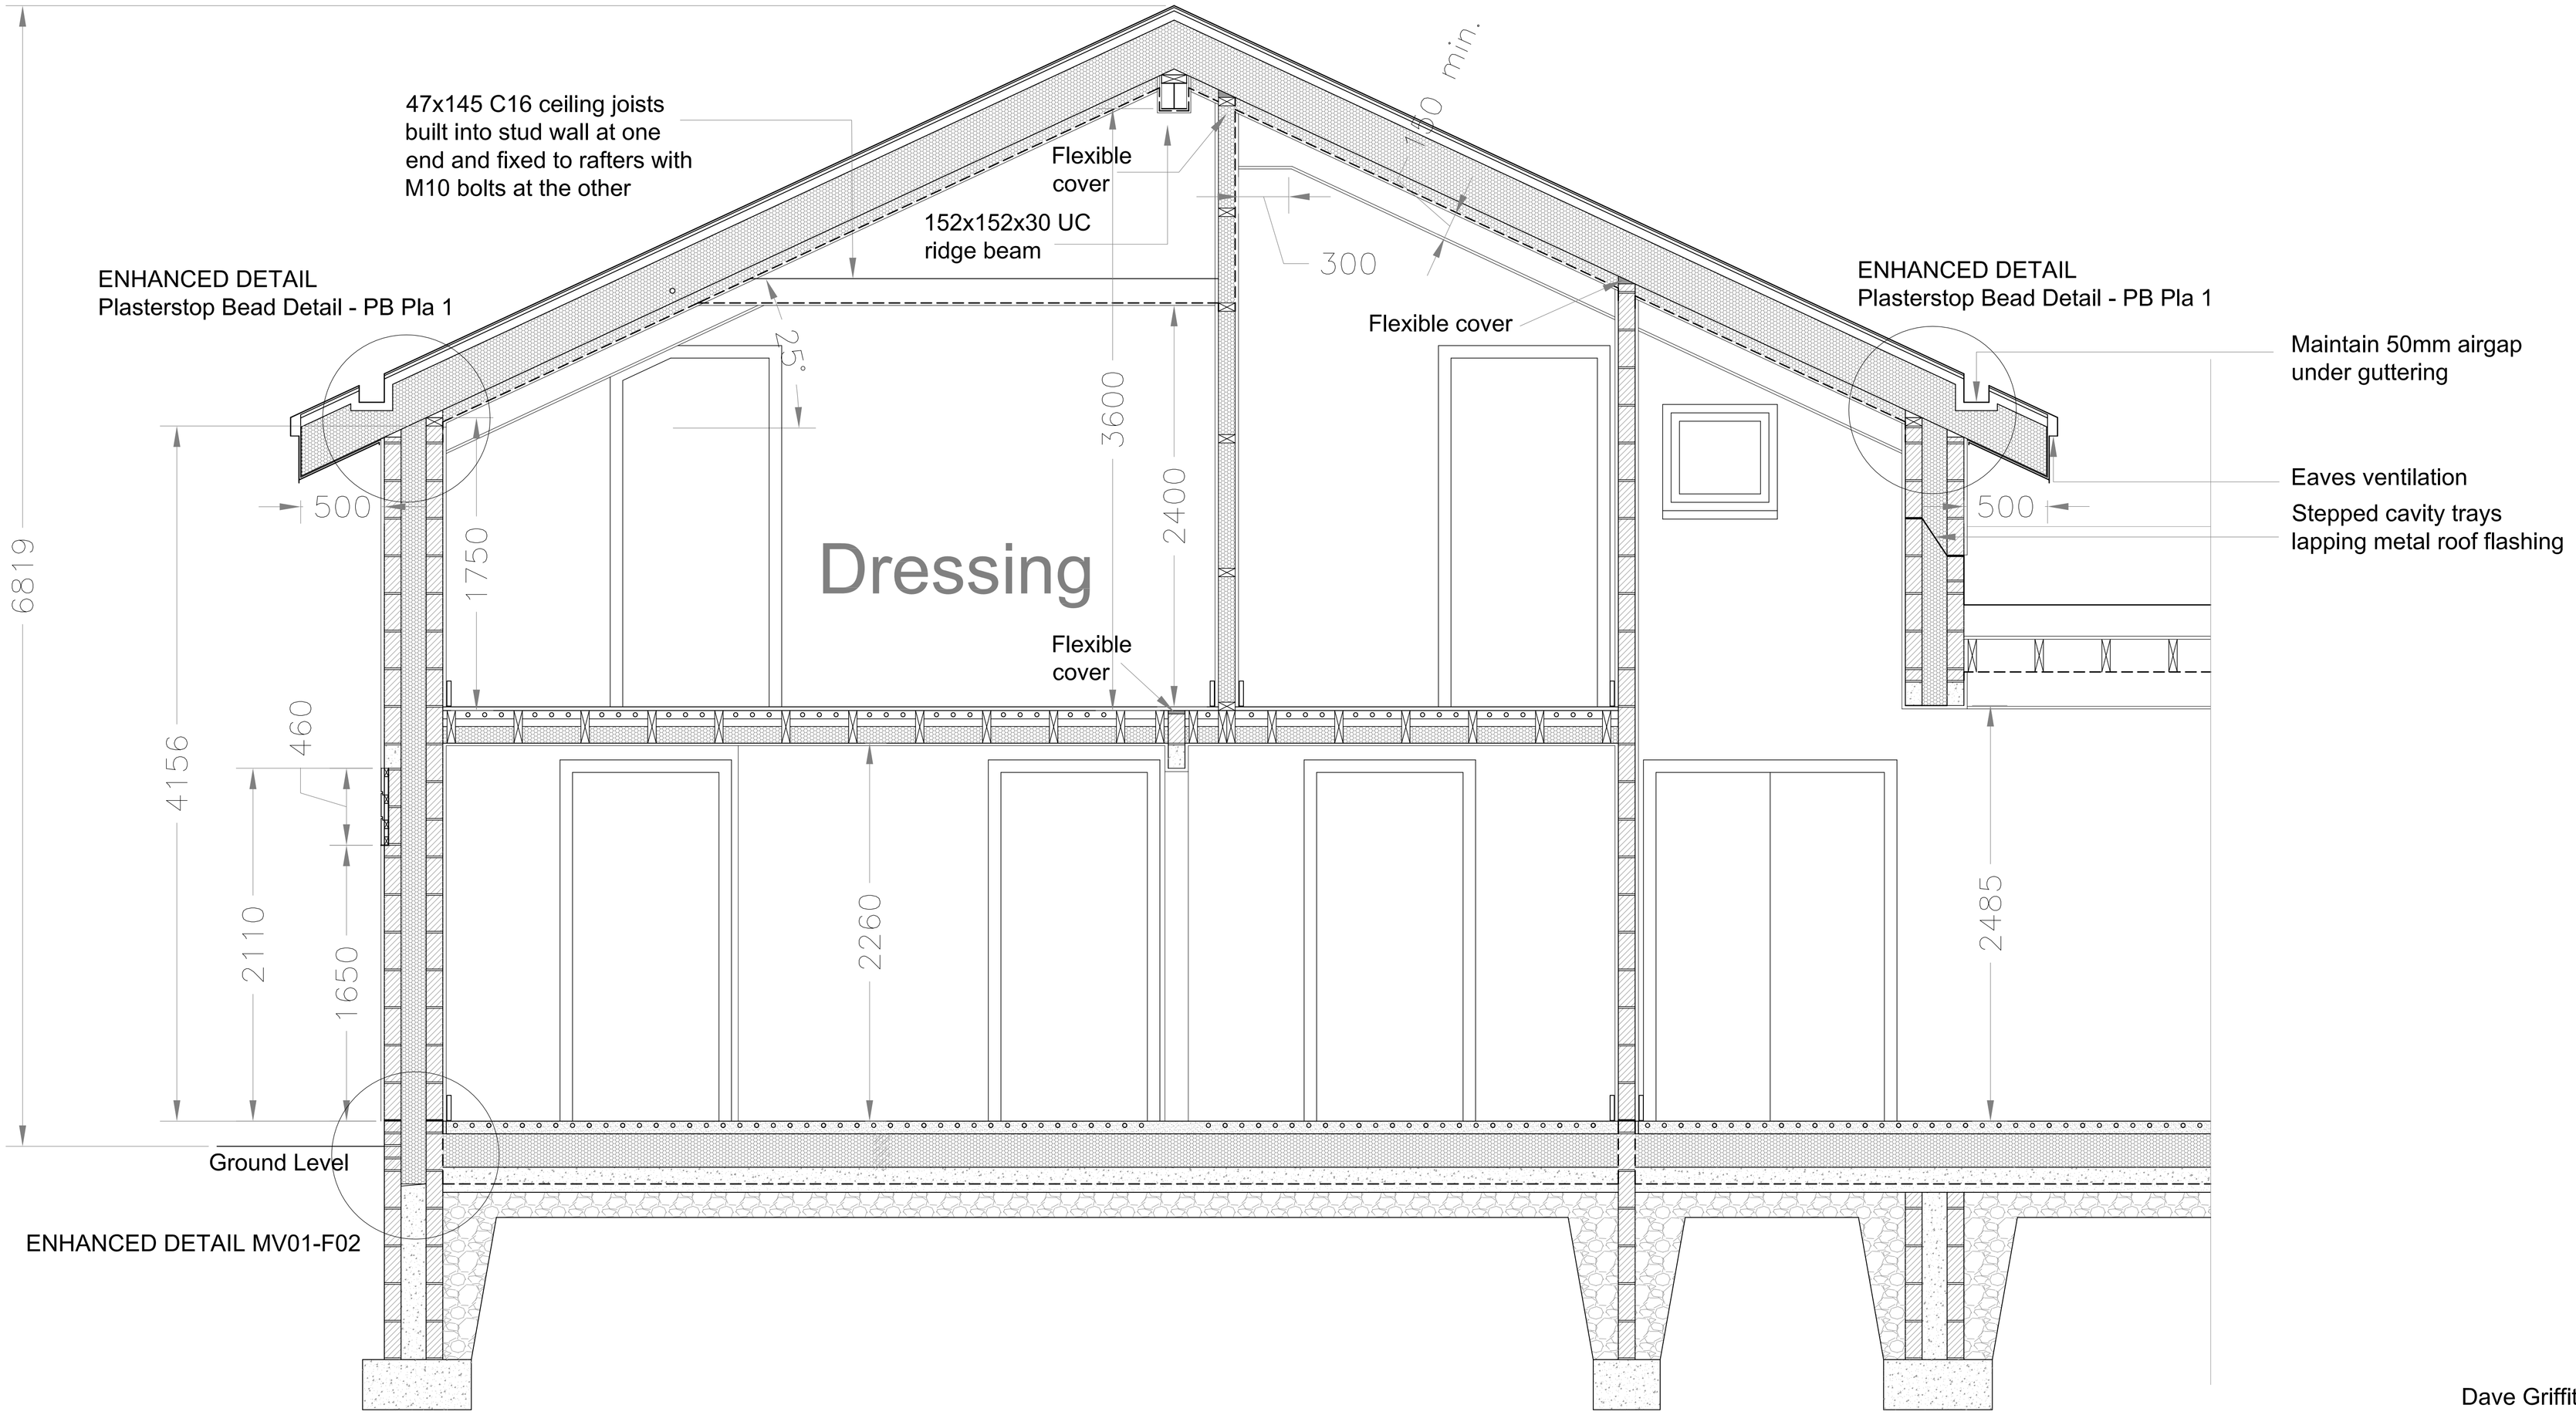

Section D-D

Dave Griffiths

12 HALT ROAD
WORKING DRAWINGS
SECTION D-D
1:20@A1

June 2011 Dwg 5

Drawn by Ian Robertson
Architecture IR
18 Overton Street, Dowlais
Merthyr Tydfil, CF48 3AT
E: mail@architectureir.co.uk
M: 07786 367825